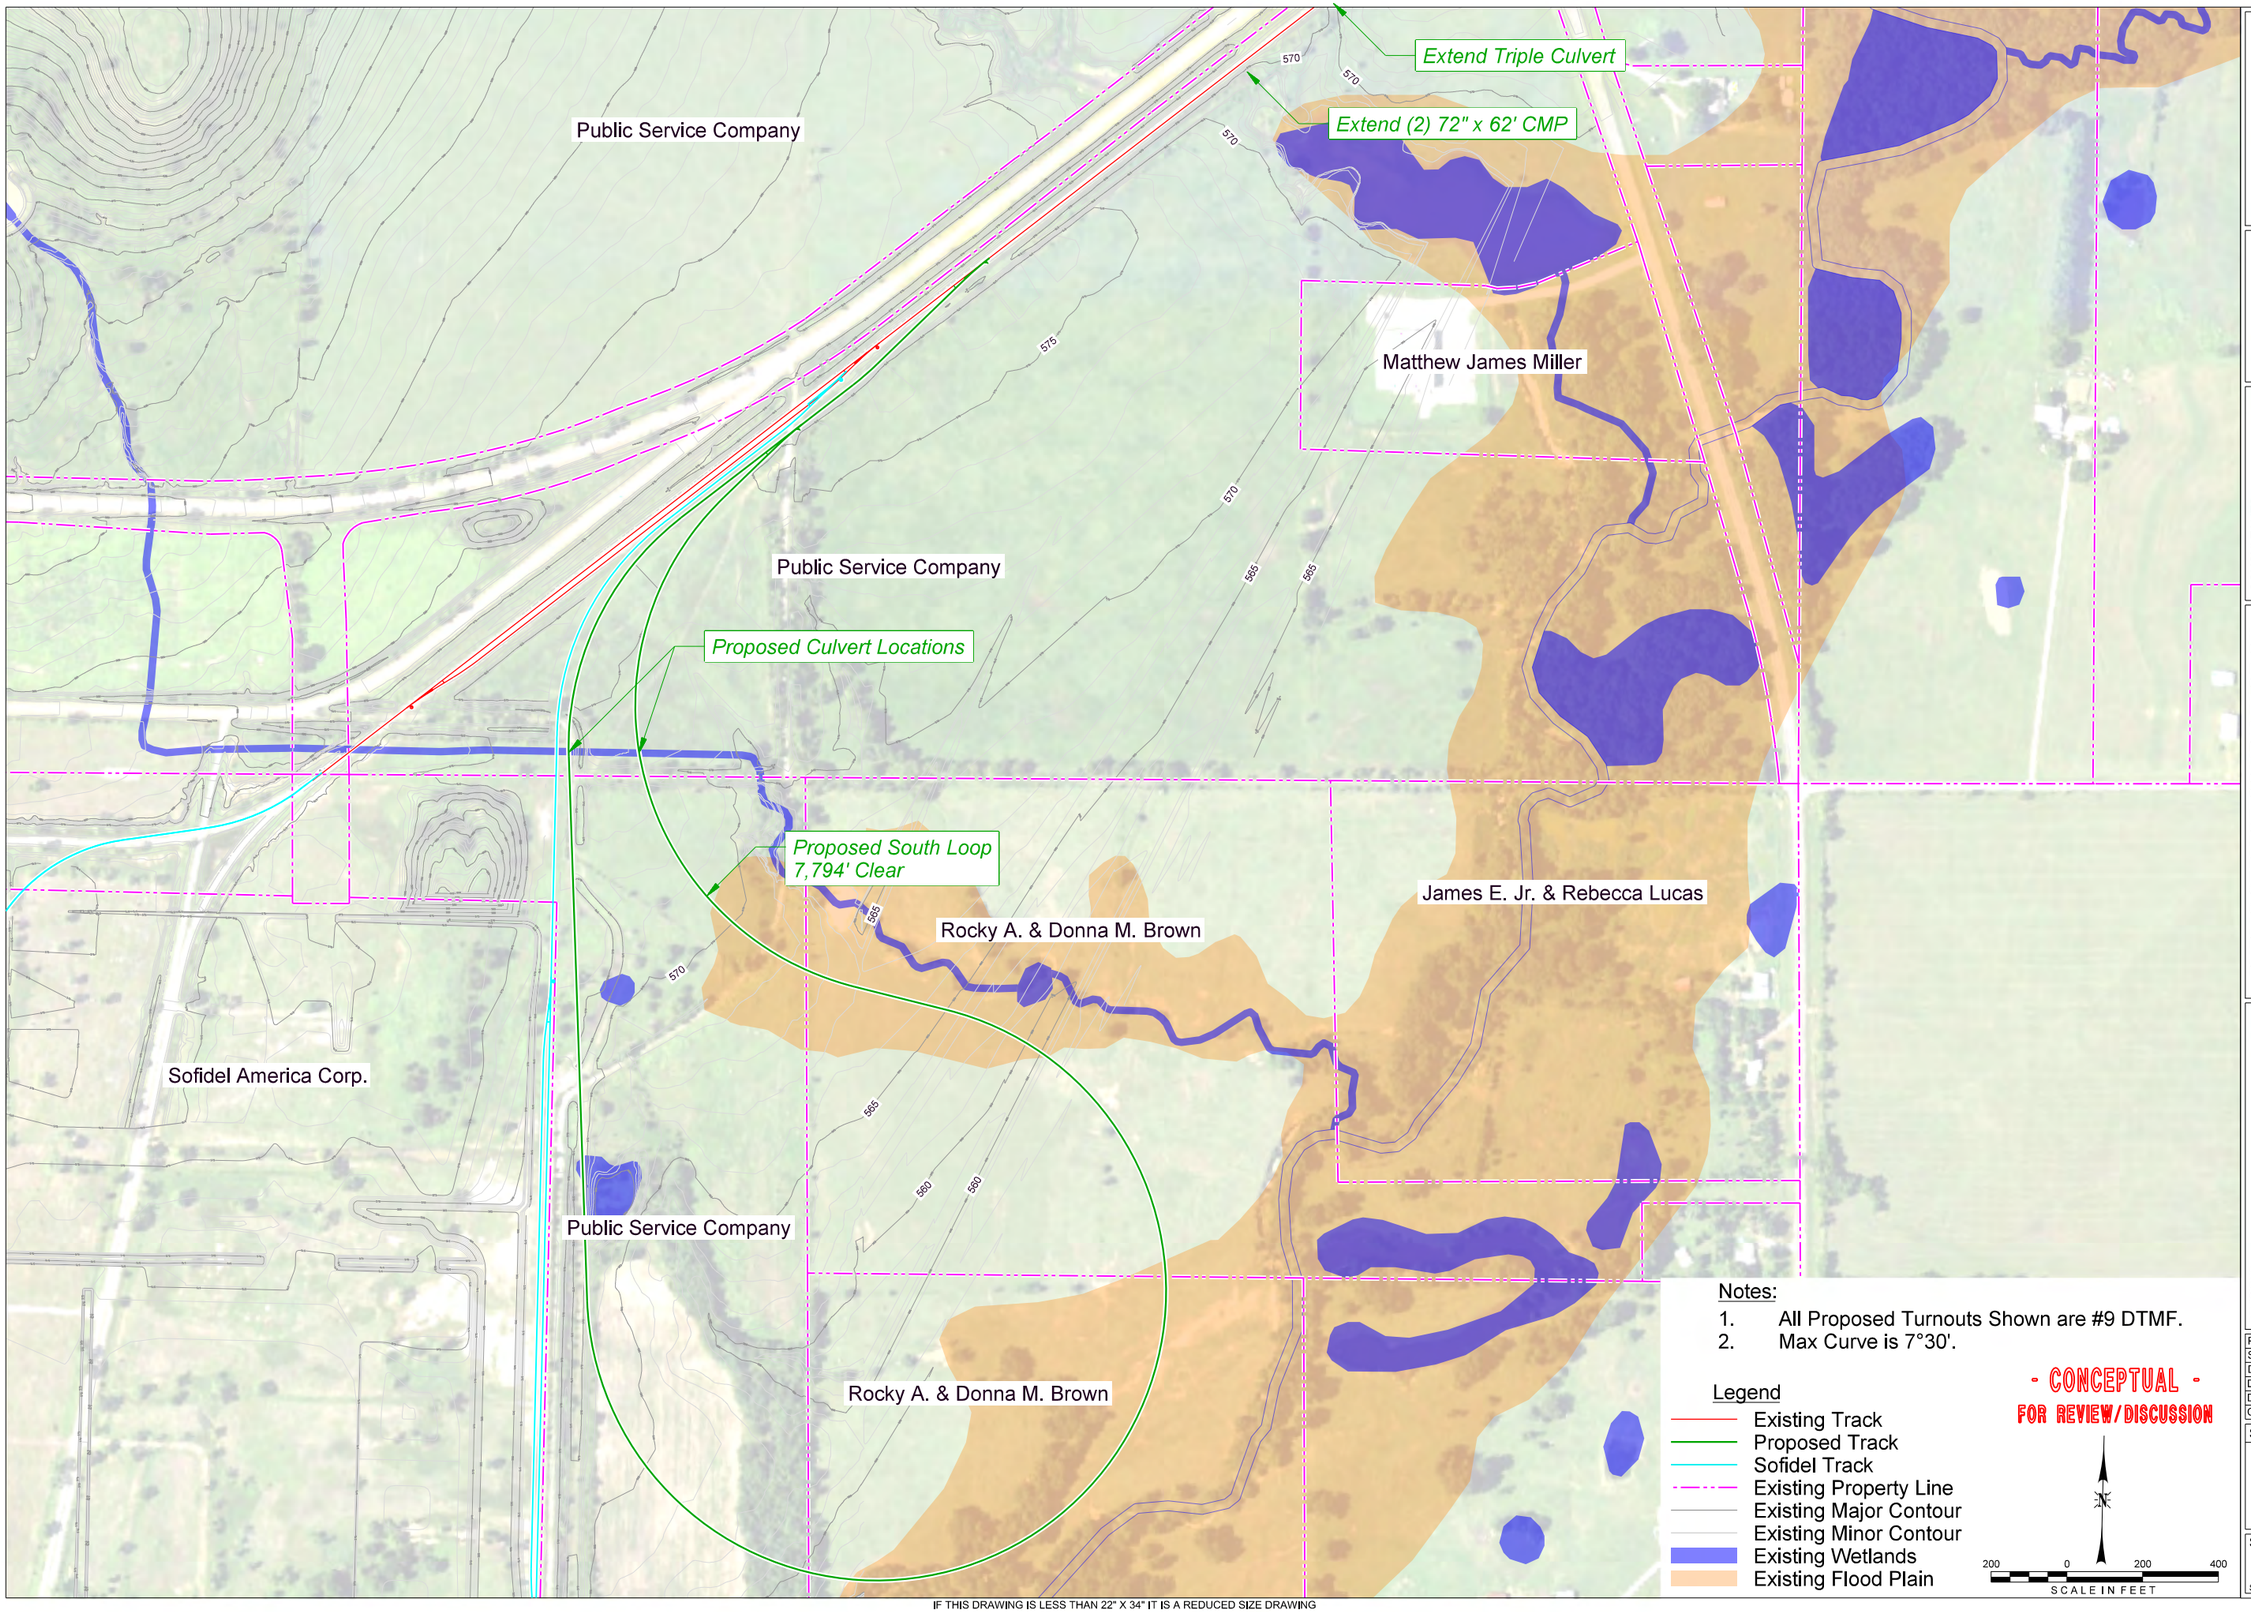

IF THIS DRAWING IS LESS THAN 22" X 34" IT IS A REDUCED SIZE DRAWING

$USER$ 6/3/2019 - 11:48:55 AM $FILE$

TranSystems
2400 PERSHING ROAD
SUITE 400
KANSAS CITY, MISSOURI 64108
PHONE: 816-329-8600
WWW.TRANSYSTEMS.COM

CONSULTANTS:

PUBLIC SERVICE COMPAMY OF OK
INDUSTRAIL PARK PROJECT
INOLA, OKLAHOMA

REVISIONS:		
MARK	DATE	DESCRIPTION

PROJ NO:	101180261
SCALE:	1" = 200'
DATE:	6/3/2019
DESIGNED BY:	PRH
DRAWN BY:	MJJ
CHECKED BY:	PRH

SHEET TITLE:
SOUTH LOOP
OPTION 2 EXHIBIT

SHEET NO.
EX-04
SHEET OF